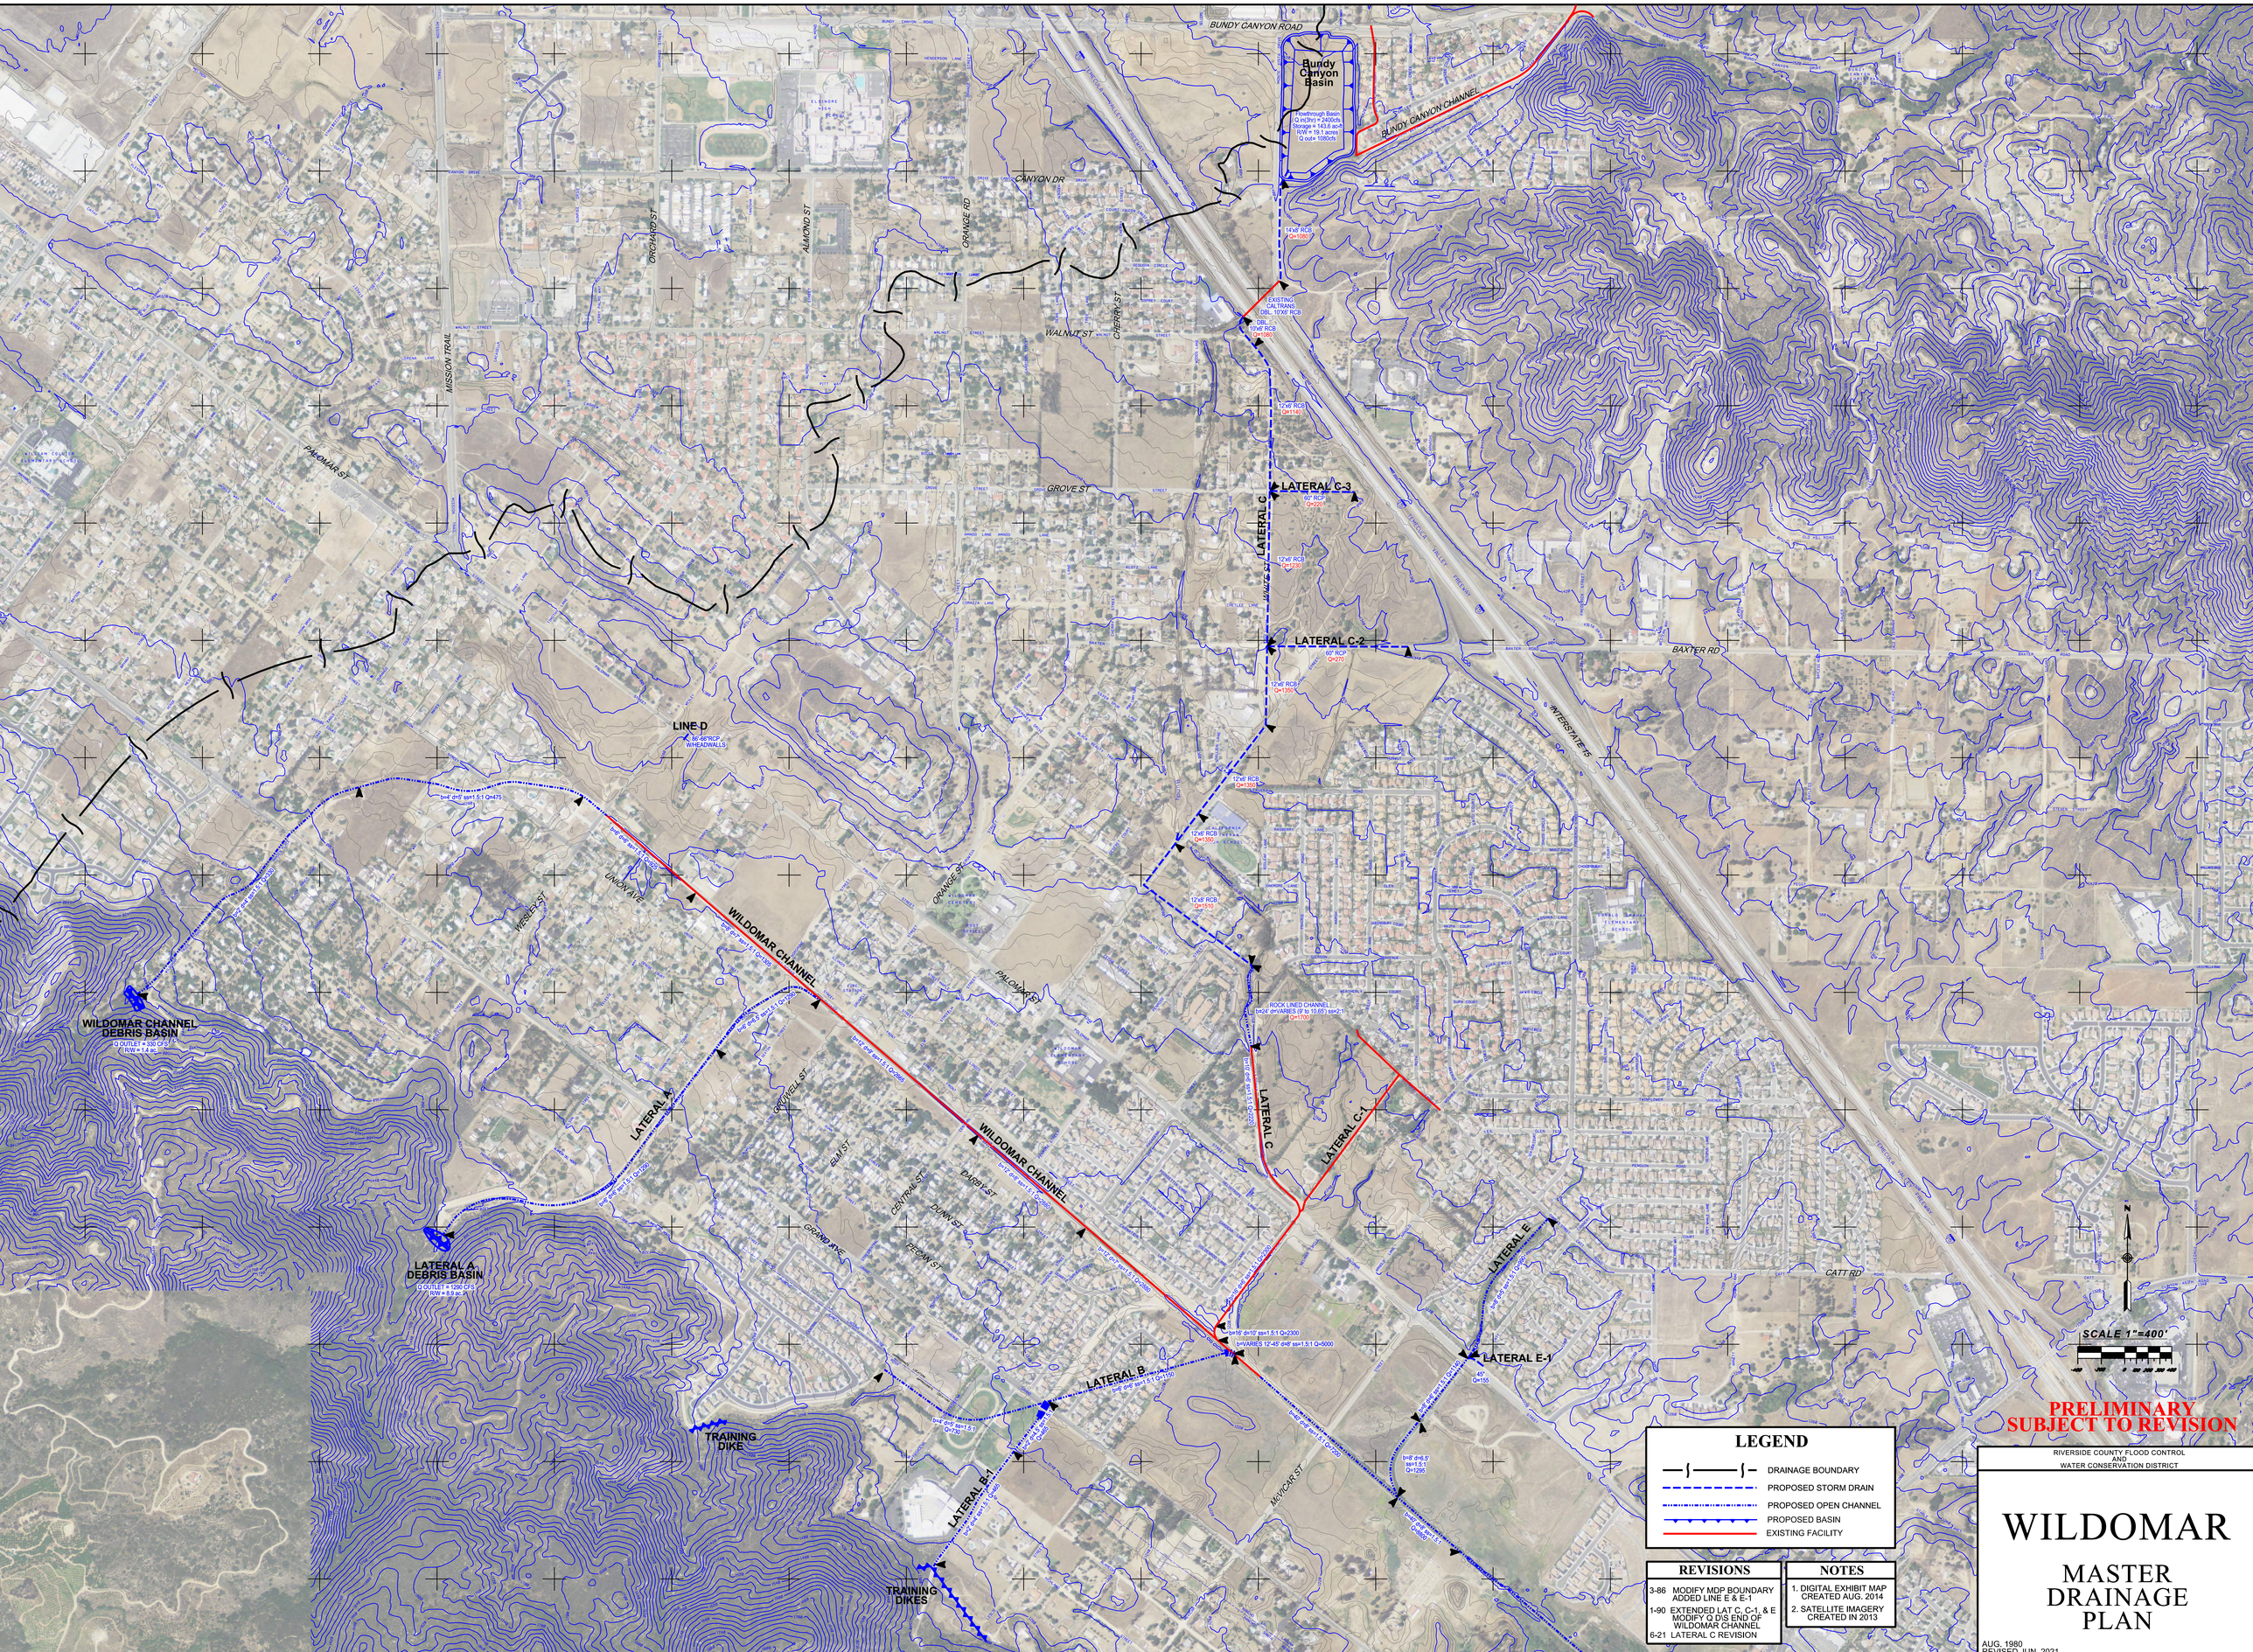

LEGEND

- DRAINAGE BOUNDARY
- PROPOSED STORM DRAIN
- PROPOSED OPEN CHANNEL
- PROPOSED BASIN
- EXISTING FACILITY

REVISIONS	
3-86	MODIFY MDP BOUNDARY ADDED LINE E & E-1
1-90	EXTENDED LAT C, C-1, & E MODIFY Q D'S END OF WILDOMAR CHANNEL
6-21	LATERAL C REVISION

NOTES
1. DIGITAL EXHIBIT MAP CREATED AUG. 2014
2. SATELLITE IMAGERY CREATED IN 2013

RIVERSIDE COUNTY FLOOD CONTROL AND WATER CONSERVATION DISTRICT

WILDOMAR

MASTER DRAINAGE PLAN

AUG. 1980
REVISED JUN. 2021